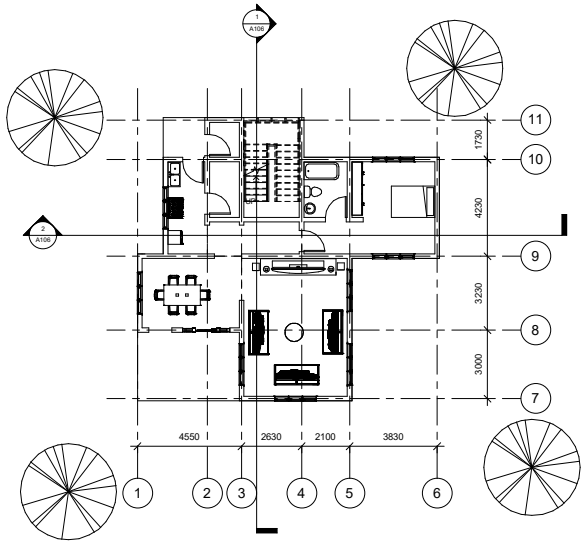

1 Level 1
1 : 100

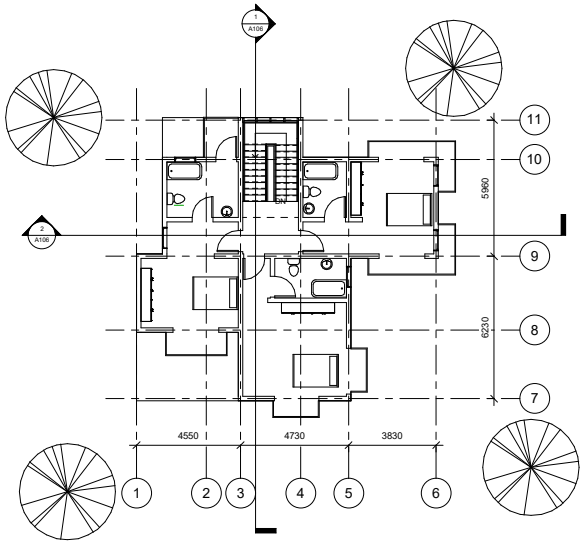

2 Level 2
1 : 100

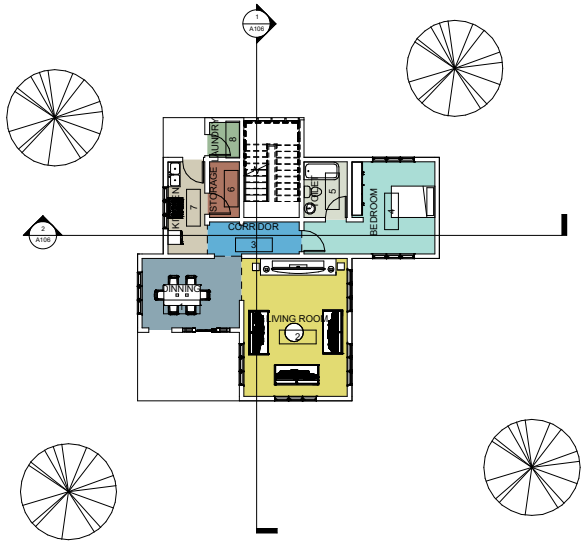

3 Level 1 room
1 : 100

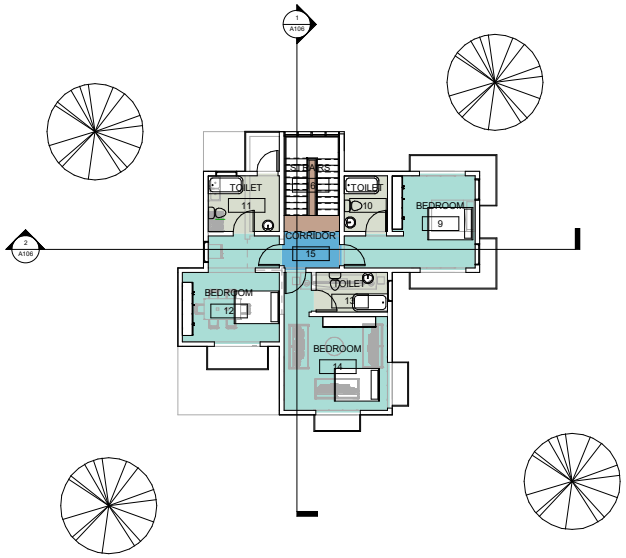

4 Level 2 room 2
1 : 100

TAYLOR'S UNIVERSITY
Wisdom · Integrity · Excellence

BLD 62403
BUILDING INFORMATION MODELING

No.	Description	Date

BASIC INFORMATION MODELING

PLANS

Project number	2
Date	23/12/2017
Drawn by	NEVILLE GEOFFREY
Checked by	MR KOH

A104

Scale 1 : 100